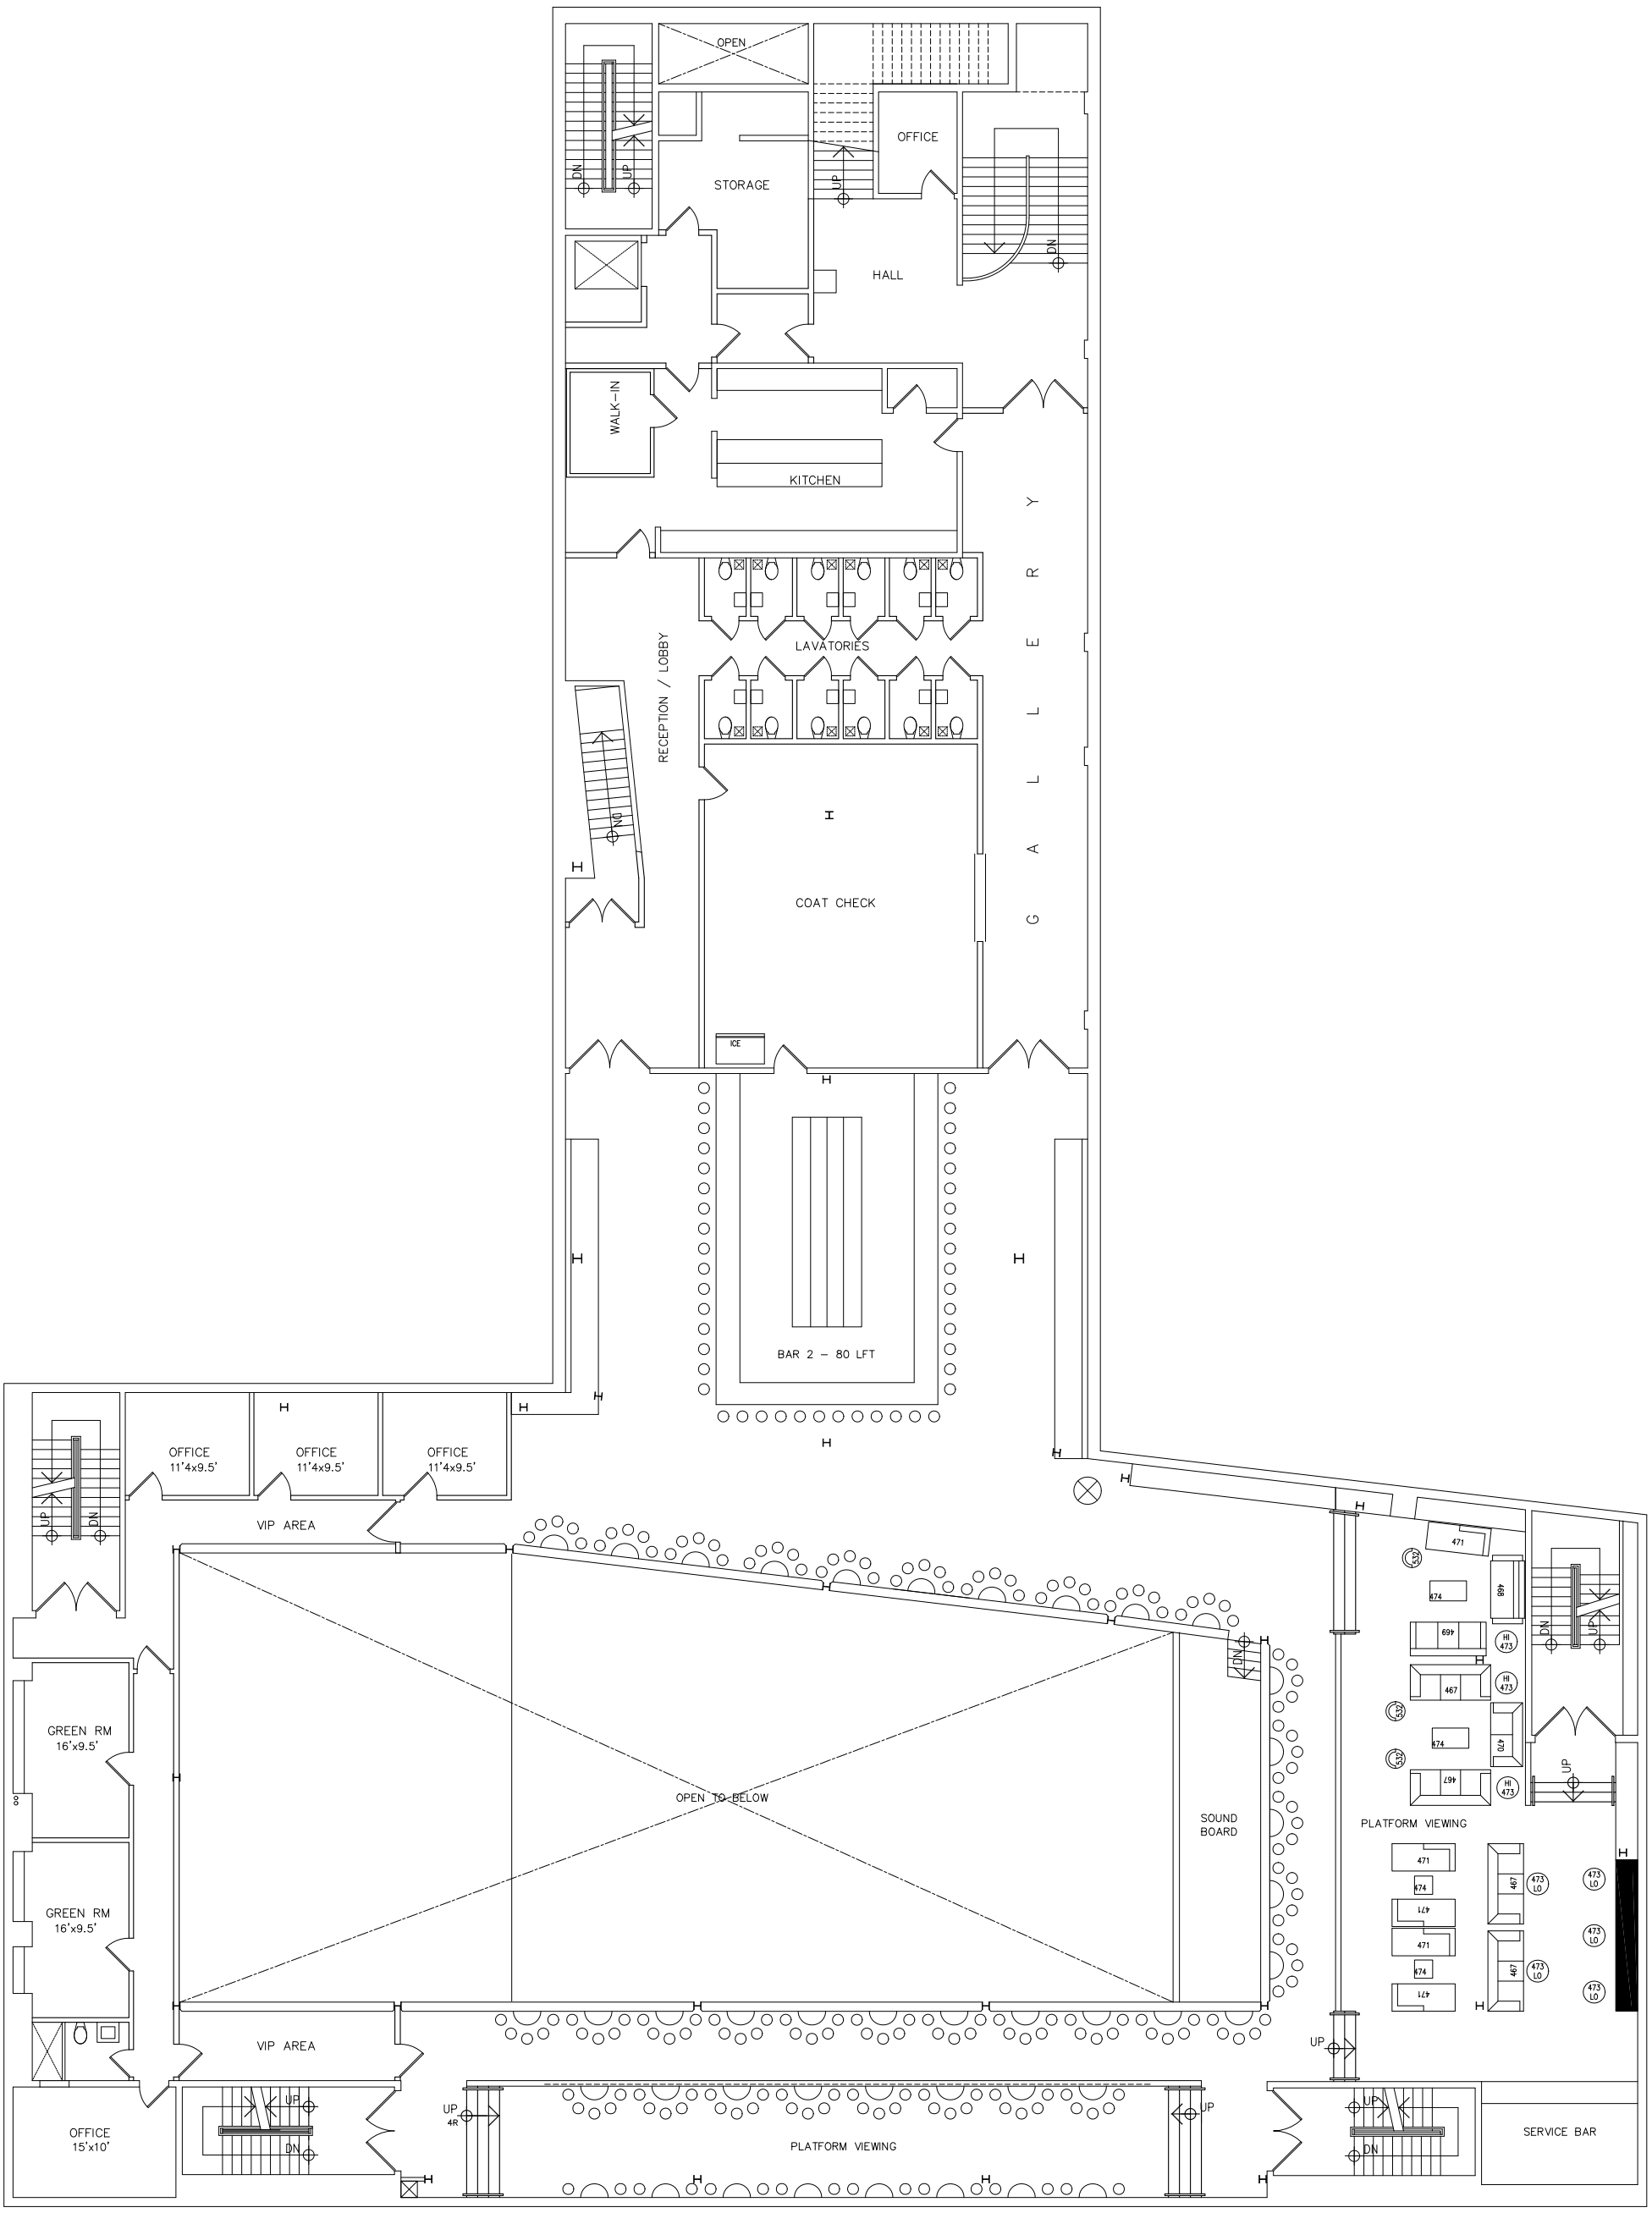

SECOND FLOOR PLAN

0 1 2 5 FEET 10